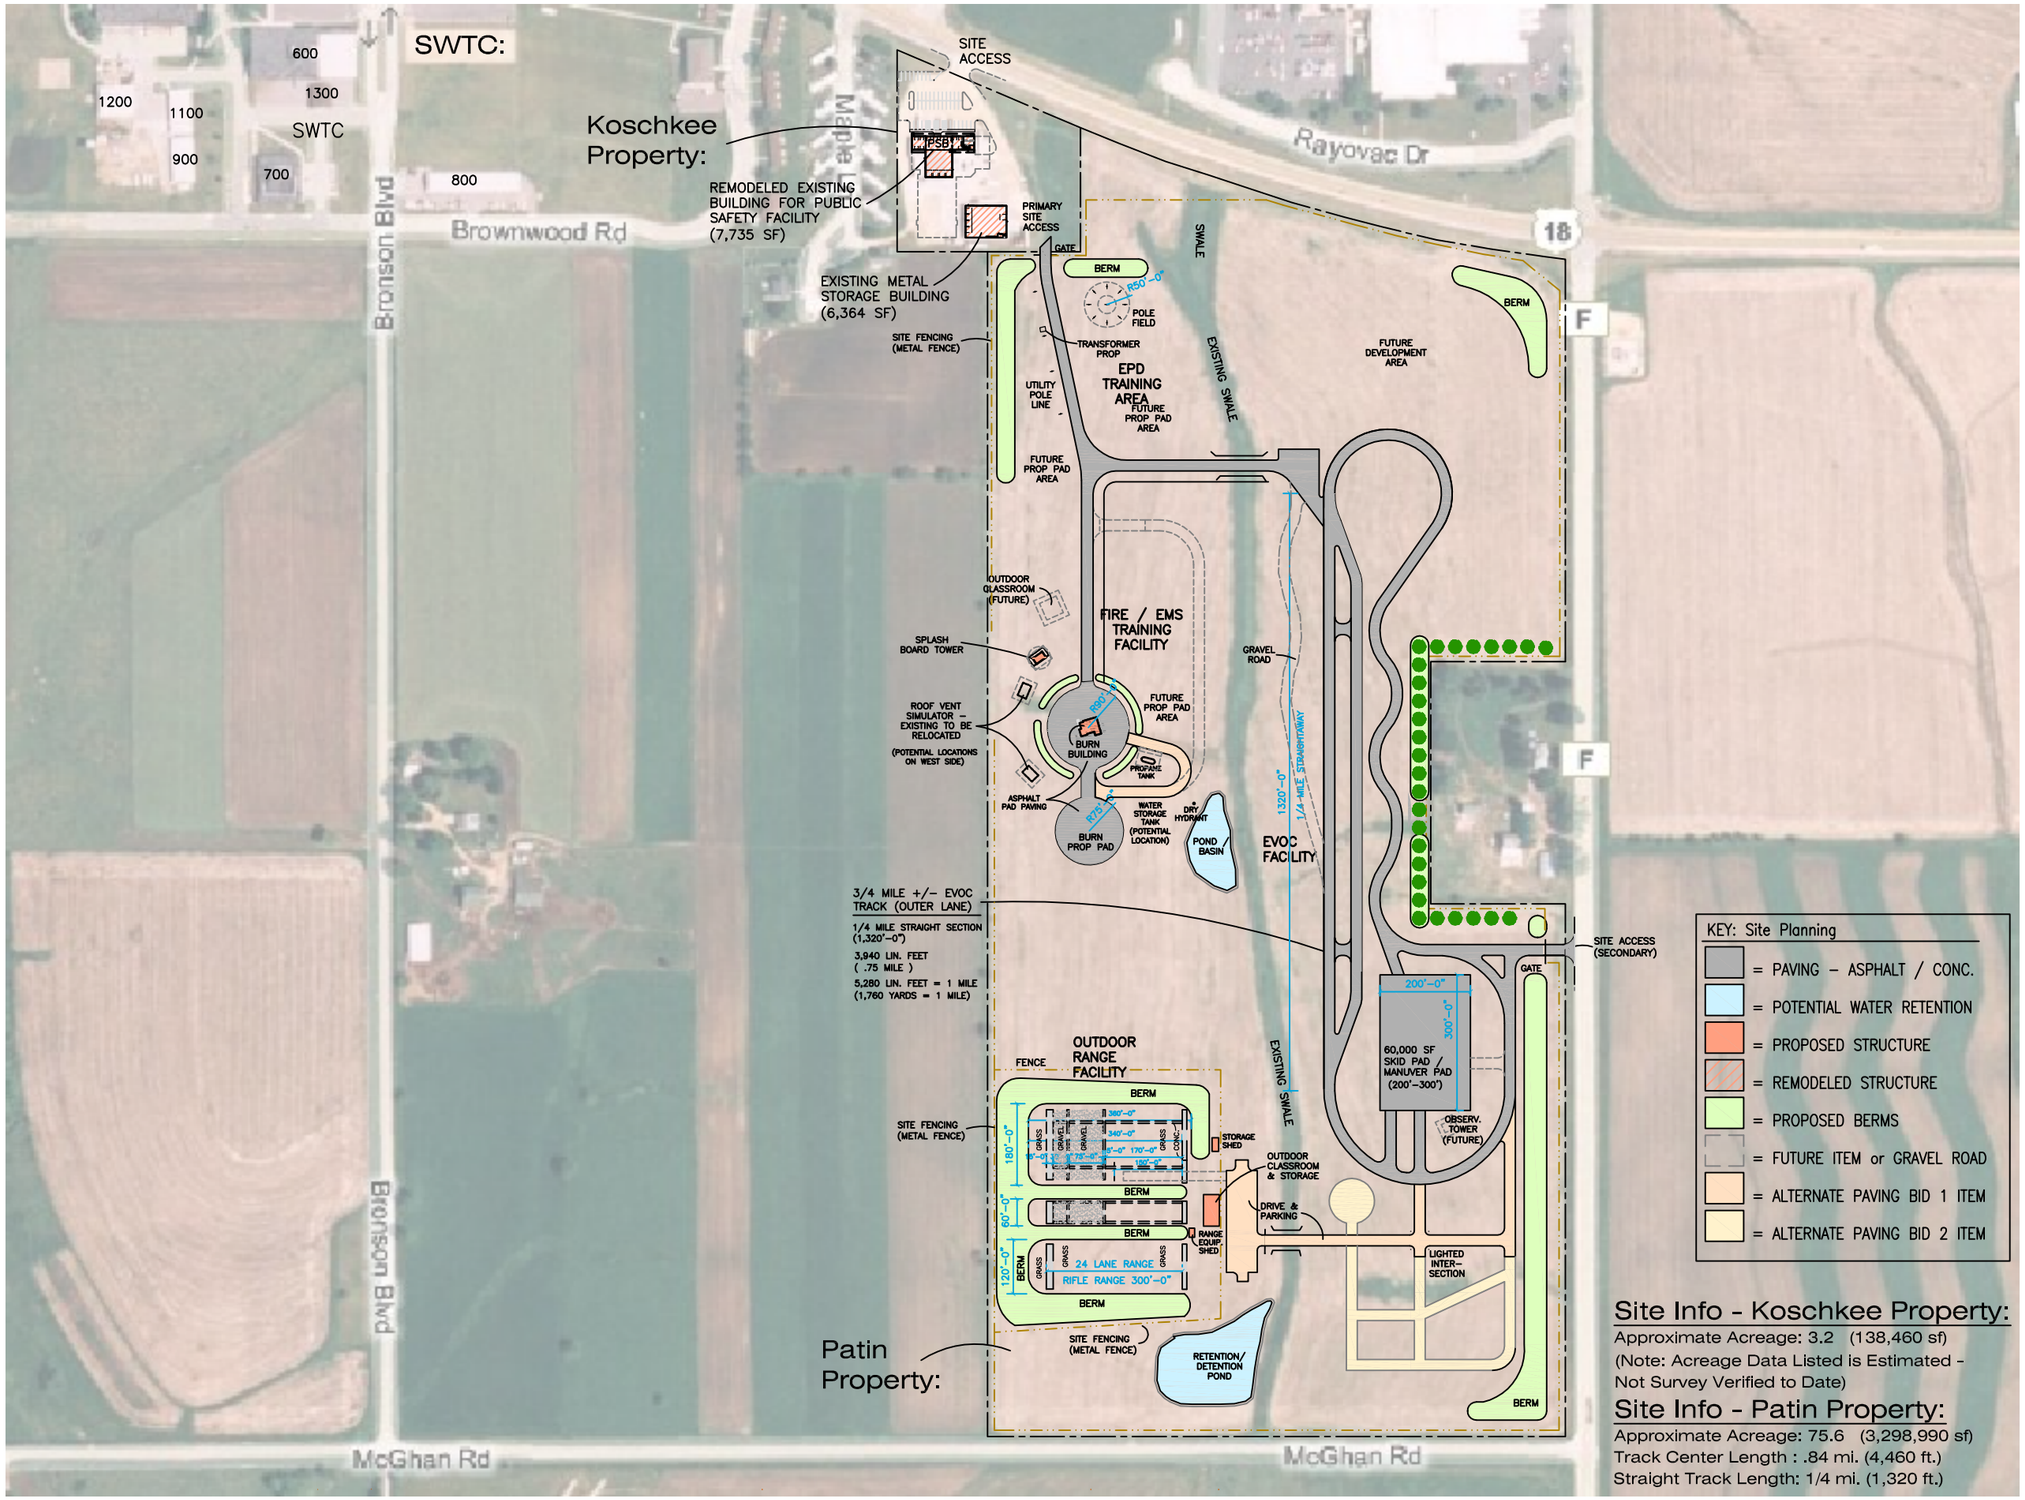

Schematic Site Plan
Plan Option 4-E

080096.00 | March 11, 2010 | Scale: 1" = 200'

Public Safety Center
SW Wisconsin Technical College

Fennimore, WI

zimmerman
ARCHITECTURAL STUDIOS, INC.
7707 Harwood Avenue | Milwaukee, WI 53213 | zastudios.com